FilmL.A., Inc.
6255 W Sunset Blvd, 12th Floor
Hollywood, CA 90028
t: (213)977-8600 - f: (213)977-8601
www.filmla.com

Summary Information

Permit No: F00144965-A **Type of Permit:** FILMING **Release Date:** 11/15/2018

Production Company	PINEAPPLE HARVEST, INC
Insured Company Name	PINEAPPLE HARVEST, INC
Contact Phone No. 1	123456
Contact Phone No. 2	
Fax	
Address	1041 NORTH FORMOSA WEST HOLLYWOOD, California 90046
Production Title	PINEAPPLE HARVEST
Type of Production	TV Drama

Producer	Stephanie Meuer
Director	Scott Aukerman
1st AD	Cassandra Laymon
Production Manager	Charlie Dibe
FilmL.A. Coordinator	Tara Kramer
Location Manager	ERIC FIERSTEIN
Primary Phone	Mobile - 310-871-2411
Secondary Phone	
Location Assistant	N/A N/A
Primary Phone	Mobile - 000-000-0000
Secondary Phone	

Fees

Notification Charge	$170.00
LA COUNTY ROAD INSPECTION FEE	$720.00
FILMLA NON-REFUNDABLE FILM PERMIT RIDER FEE	$109.00

Total Permit Fee $999.00

Number of Locations 1

NOT A PERMIT

FilmL.A., Inc.
6255 W Sunset Blvd, 12th Floor
Hollywood, CA 90028
t: (213)977-8600 - f: (213)977-8601
www.filmla.com

Summary Information — Location

Permit Number	F00144965-A	**Location Manager**	ERIC FIERSTEIN
Production Company	PINEAPPLE HARVEST, INC	Primary Phone	Mobile - 310-871-2411
Insured Company	PINEAPPLE HARVEST, INC	Secondary Phone	
Production Title	PINEAPPLE HARVEST		

Location Address E Ave G, 65th St. E - 70th St. E, Unincorporated Los Angeles County, 93535

Location Type Road

Prep Dates 11/16/2018 - 11/16/2018 12:00 - 19:00 1 day

Film Dates 11/16/2018 - 11/17/2018 19:00 - 06:00 1 day

Open or Closed to the Public Open

Generic Conditions

Equipment staging and vehicles may park on one side of the street only.
May not interfere with filming activities of production companies in possession of location-specific permits, previously scheduled special events, or existing construction projects.
Must Maintain 5' Clearance on Sidewalks/Walkways
Must maintain local/emergency access
Must post "ROAD WORK AHEAD" signs, which must remain up until all activities on the roadway have been completed.
No cast or crew parking on area streets
No stopping or setting up in front of merchants or residents without prior approval
Number of uniformed officers listed on the permit is a minimum requirement.
Permittee remains responsible for deploying a sufficient number of uniformed officers to provide traffic and crowd control to ensure the safety of the film crew and the public.
Traffic control must be done in accordance w/MUTCD
Traffic Officers Required
Uniformed officers shall have a copy of the film permit in their possession and are required to confirm that all traffic control signage devices are in place.

Please see attached document E Ave G (closure) btwn 65th St & 70th st - Pineapple Harvest.pdf

Equipment on Location

Type	Quantity
4000 gal water truck	1
5 or 10 ton trucks	6
Camera cars	1
Cast/Crew vehicles	85
Condors	2
Cube Trucks	4

Personnel on Location

Type	Quantity
Cast	5
Crew	85
LA County FSA assigned	1
Sheriff/CHP	2

NOT A PERMIT

FilmL.A., Inc.
6255 W Sunset Blvd, 12th Floor
Hollywood, CA 90028
t: (213)977-8600 - f: (213)977-8601
www.filmla.com

Summary Information — Location

Permit Number	F00144965-A	**Location Manager**	ERIC FIERSTEIN
Production Company	PINEAPPLE HARVEST, INC	Primary Phone	Mobile - 310-871-2411
Insured Company	PINEAPPLE HARVEST, INC	Secondary Phone	
Production Title	PINEAPPLE HARVEST		

Generator	1
Motor Homes	2
Picture vehicles	5
Portable restrooms	1
Stakebed Trucks	4
Trailers	4
Vans	4

Filming Activities Camera in car; Car-to-Car; Drive by; Drive ups & away; Driving shots; Exterior Dialogue; Exterior establishing shots; Exterior motion without sound; Intermittent pedestrian control; Intermittent traffic control - 2 minutes standard; Camera and equipment on shoulder of road; Legal parking for trucks on shoulder of the road; ;

Jurisdiction **Political:** Los Angeles County - Supervisor District 5 **Police:** Los Angeles County Sheriff **Fire:** Los Angeles County Fire Department

Thomas Guide **Page:** | **Grid:**

Approvals

LOS ANGELES COUNTY ROAD DEPARTMENT - PALMDALE (PO5)	Darren Eckert
LOS ANGELES COUNTY PUBLIC WORKS - FINAL APPROVERS	Linda Ayers

Coordinator Note COUNTY FIRE #3540 130/80
FSA, 4,000 GALLON WATER TRUCK AND (4)2A10BC Extinguishers REQUIRED PER COUNTY FIRE.

Parking

Base Camp		**Crew Parking**	
Location Type : Other Location	32124 Crown Valley Rd, Acton, CA, 93510	Location Type : Other Location	32124 Crown Valley Rd, Acton, CA, 93510

Lane / Full Closure FULL CLOSURE E AVE G, 65TH ST. E - 70TH ST. E

Approximate Footage more than 1800

Date(s) 11/16/2018 to 11/16/2018 **Time(s)** 19:00 to 06:00

NOT A PERMIT

Permit #F00144965-A

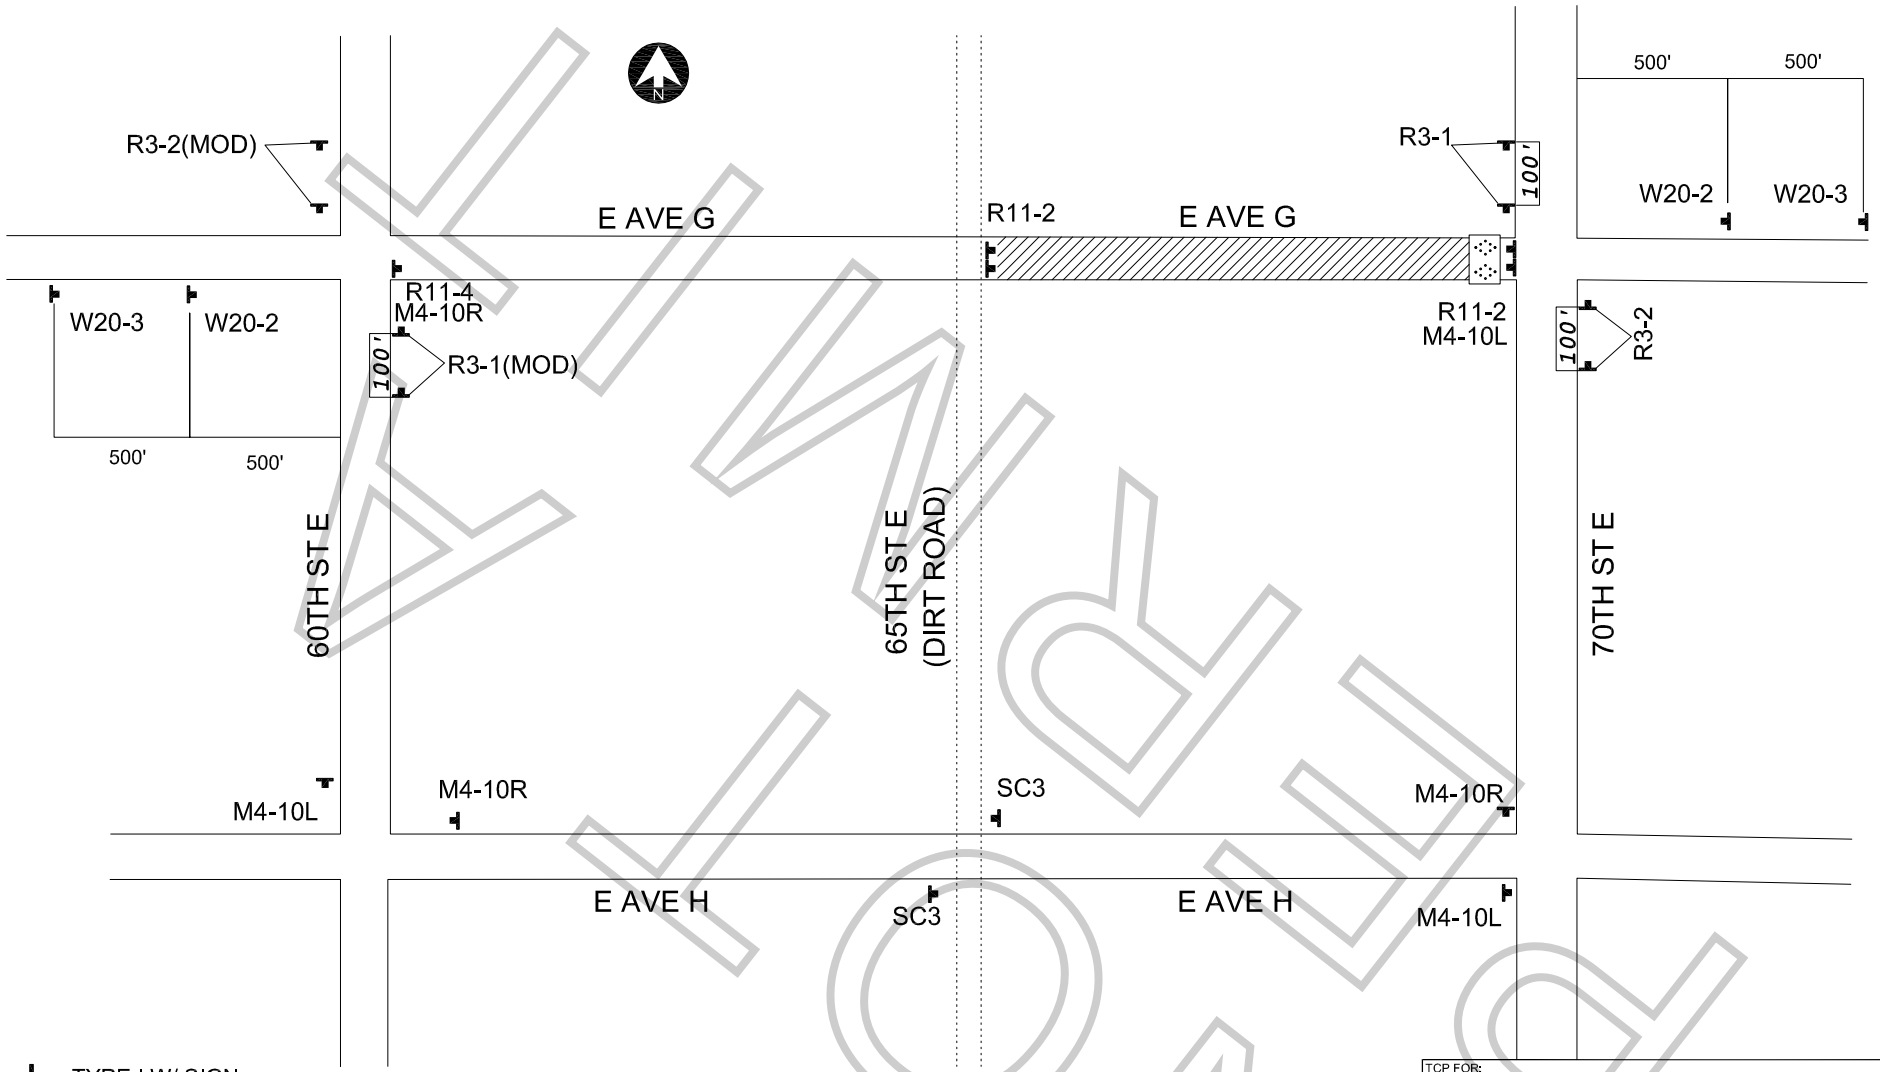

TYPE I W/ SIGN

FLASHING ARROW SIGN (FAS)

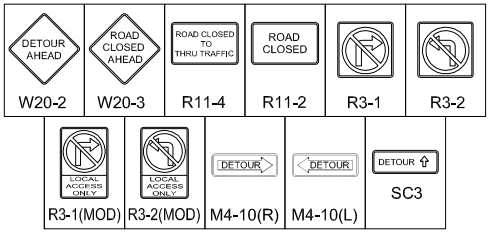

WORK ZONE TRAFFIC CONTROL PLAN
GENERAL NOTES

1. DATE/TIME: FROM 11-16-18 19:00 HOURS TO 11-17-18 06:00 HOURS.
2. ALL TRAFFIC CONTROL DEVICES ARE TO BE ILLUMINATED OR RELECTORIZED FOR NIGHTTIME USE.
3. THE CONTRACTOR SHALL MAINTAIN CONSTRUCTION ZONE ON A 24 HOUR BASIS
4. ALL TEMPORARY MARKINGS AND STRIPING SHALL BE PAINT, OR TEMPORARY TAPE, AT THE ENGINEER'S DISCRETION, AND WILL BE REMOVED BY CONTRACTOR AT THE END OF THE TRAFFIC CONTROL PROJECT.
5. ALL TEMPORARY TRAFFIC CONTROL DEVICES ARE TO BE SANDBAGGED IN PLACE OR DOUBLE BASED FOR PROTECTION AGAINST WIND.
6. ALL TEMPRARY SIGNS, DELINEATORS, BARRICADES, ETC., SHALL CONFORM TO THE STATE OF CALIFORNIA MANUAL OF UNIFORM TRAFFIC CONTROL DEVICES (CAMUTCD).
7. THE CITY TRAFFIC DIVISION RESERVES THE RIGHT TO OBSERVE THE OPERATION OF THESE TRAFFIC CONTROL PLANS AND TO MAKE ANY NECESSARY CHANGES. SUCH CHANGES SHALL SUPERSEDE THESE PLANS AND SHALL BE DONE SOLELY AT THE CONTRACTOR'S EXPENSE.
8. ALL TRAFFIC CONTROL SIGNS THAT ARE INSTALLED IN SIDEWALK AREAS SHALL EITHER BE SECURED TO AN EXISTING STREET LIGHT STANDARD OR WILL BE PLACED ON A SEPARATE POST WITH MINIMUM 7' CLEARANCE TO BOTTOM OF SIGN.
9. ALL TEMPORARY ADVANCE WARNING SIGNS SHALL BE 48"x48" MINIMUM ON HIGHWAYS WITH APPROACH SPEEDS OF 45 MPH OR MORE.
10. DELINEATORS SHALL BE SPACED AT 20' O.C WITHIN 300' OF AN INTERSECTION.
11. ACCESS TO EXISTING BUSINESSES AND RESIDENCES SHALL BE PROVIDED.
12. ALL CONFLICTING SIGNS SHALL BE COVERED DURING CONSTRUCTION. COVERS SHALL BE REMOVED AT COMPLETION OF CONSTRUCTION.
13. CONTRACT THE CITY OF LANCASTER AT 661-723-6040 AT LEAST 48 HOURS PRIOR TO IMPLEMENTING TRAFFIC CONTROL.

TCP FOR:
"PINEAPPPLE HARVEST"

LOCATION:
E AVE G (CLOSURE)
BETWEEN 65TH ST & 70TH ST
LANCASTER, CA

CONTACT: ERIC FIERSTEIN
PH# 310-871-2411
TIM BALLOU
PH# 213-763-9000

JCL TRAFFIC SERVICES
(213) 622-9775
C31-CA Lic # 805357

DATE | REVISIONS

DRAFTER: M. ARGUMEDO
SCALE: N.T.S.
FILM LA:

FINAL